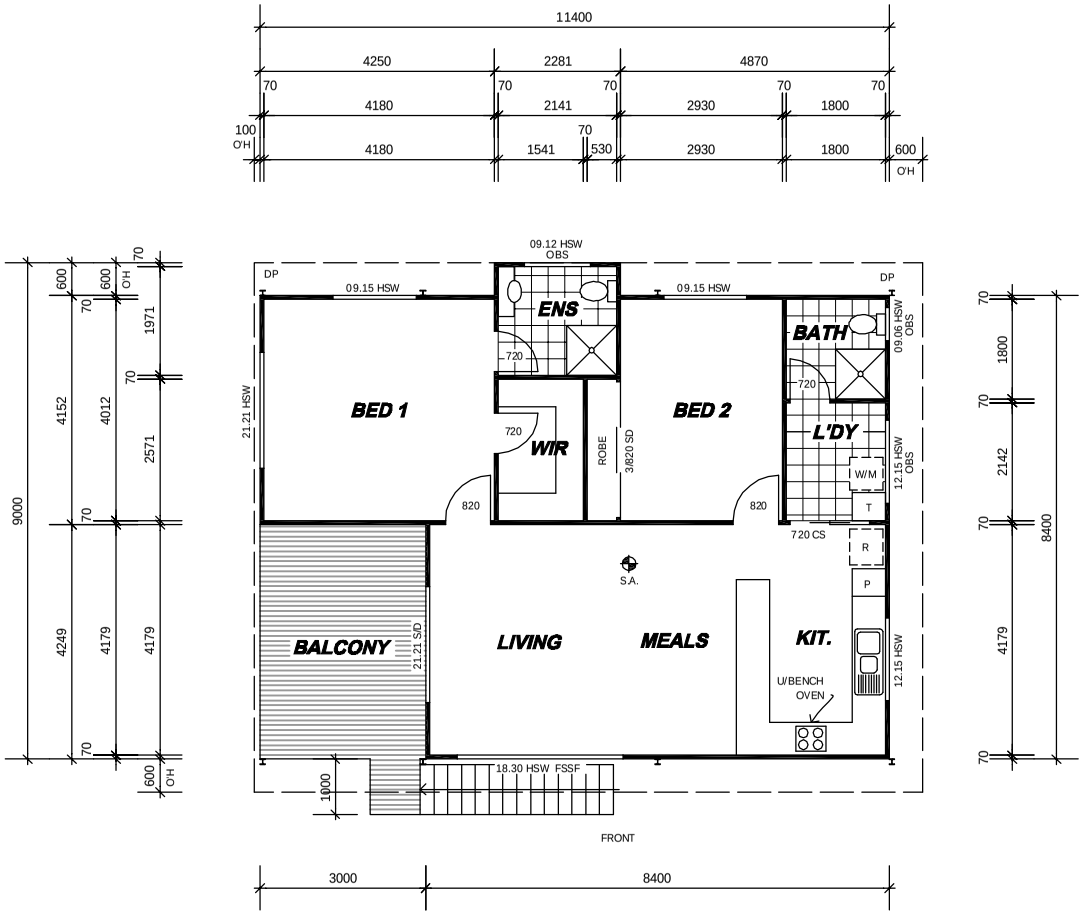

FIRST FLOOR

No.	Revision/Issue	Date

Ezy Homes Aust. Pty Ltd
A/T/F EZY HOMES UNIT TRUST
P.O Box 175 Beenleigh QLD, 4207
Ph: 3807 0937 Fax: 3382 6339
Lic No.: 1041791 ABN: 37 571 717 674
www.ezyhomes.com.au

Builder

Client

Project: The "ANNIE"

Description: FLOOR PLAN

Job No.

Drawn by

Date

Sheet

Scale 1:100 A3